







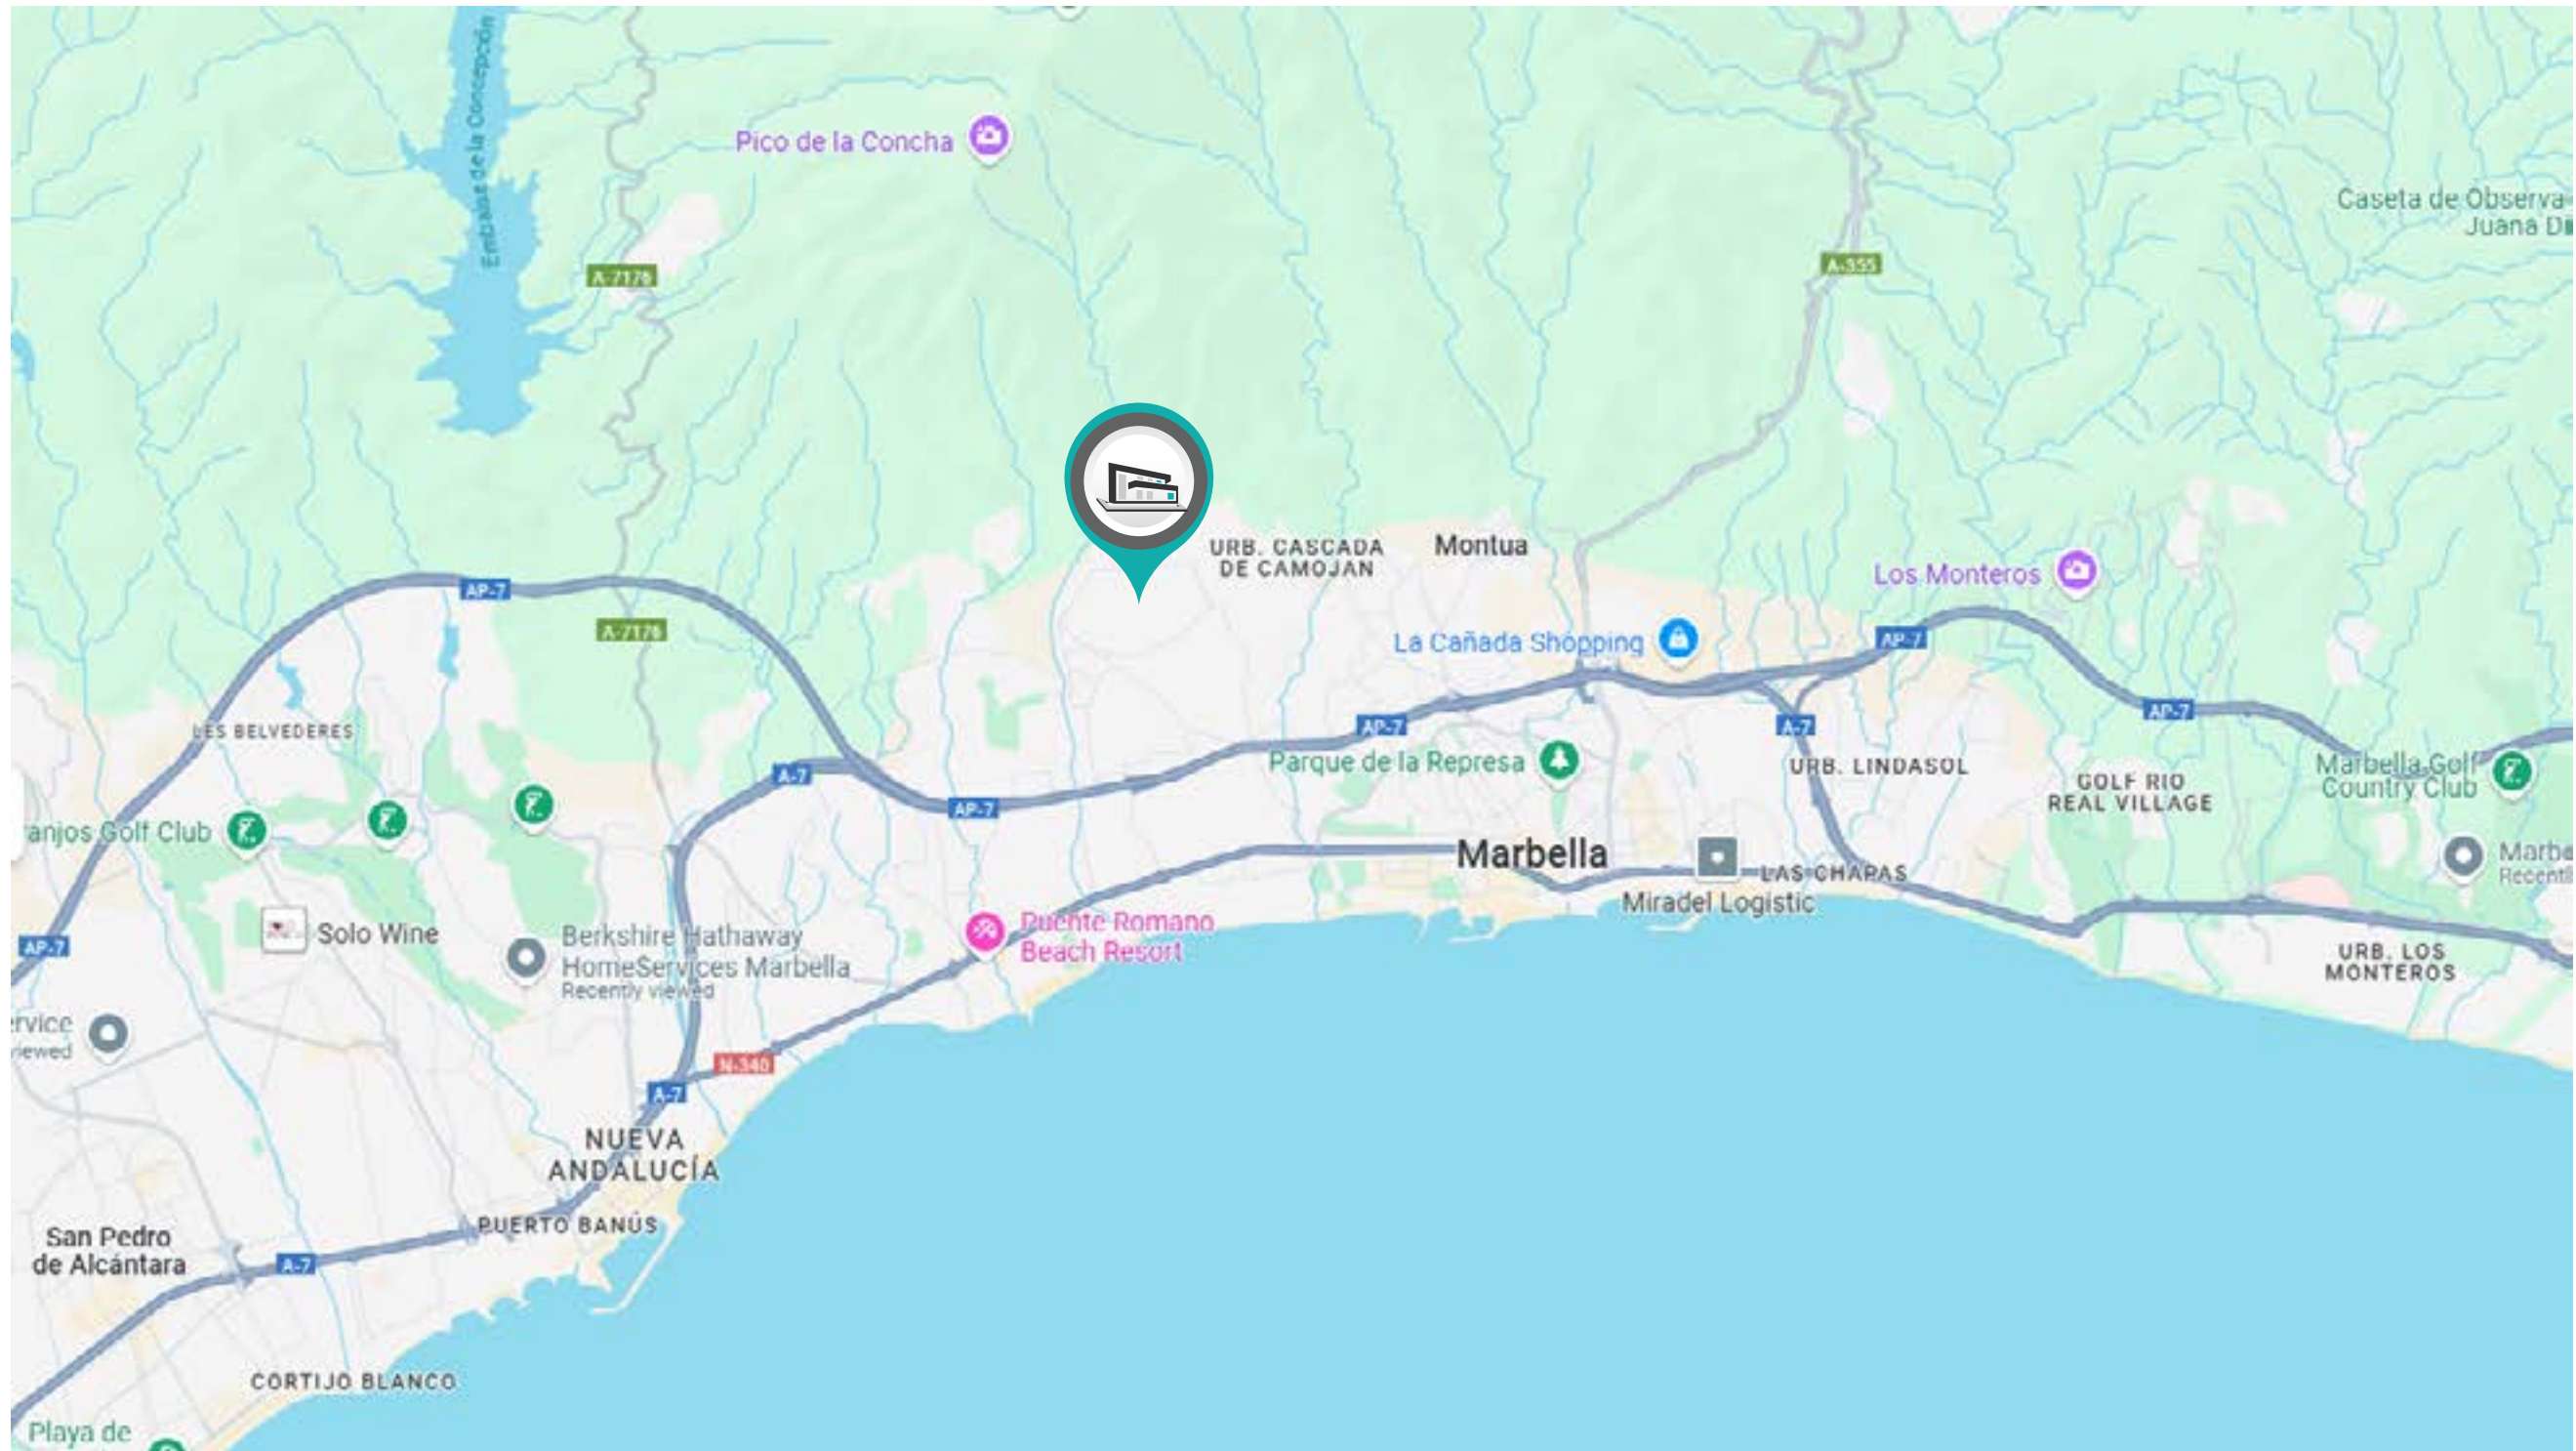

VILLA CLASSICO | Sierra Blanca | Site Plan Ground floor

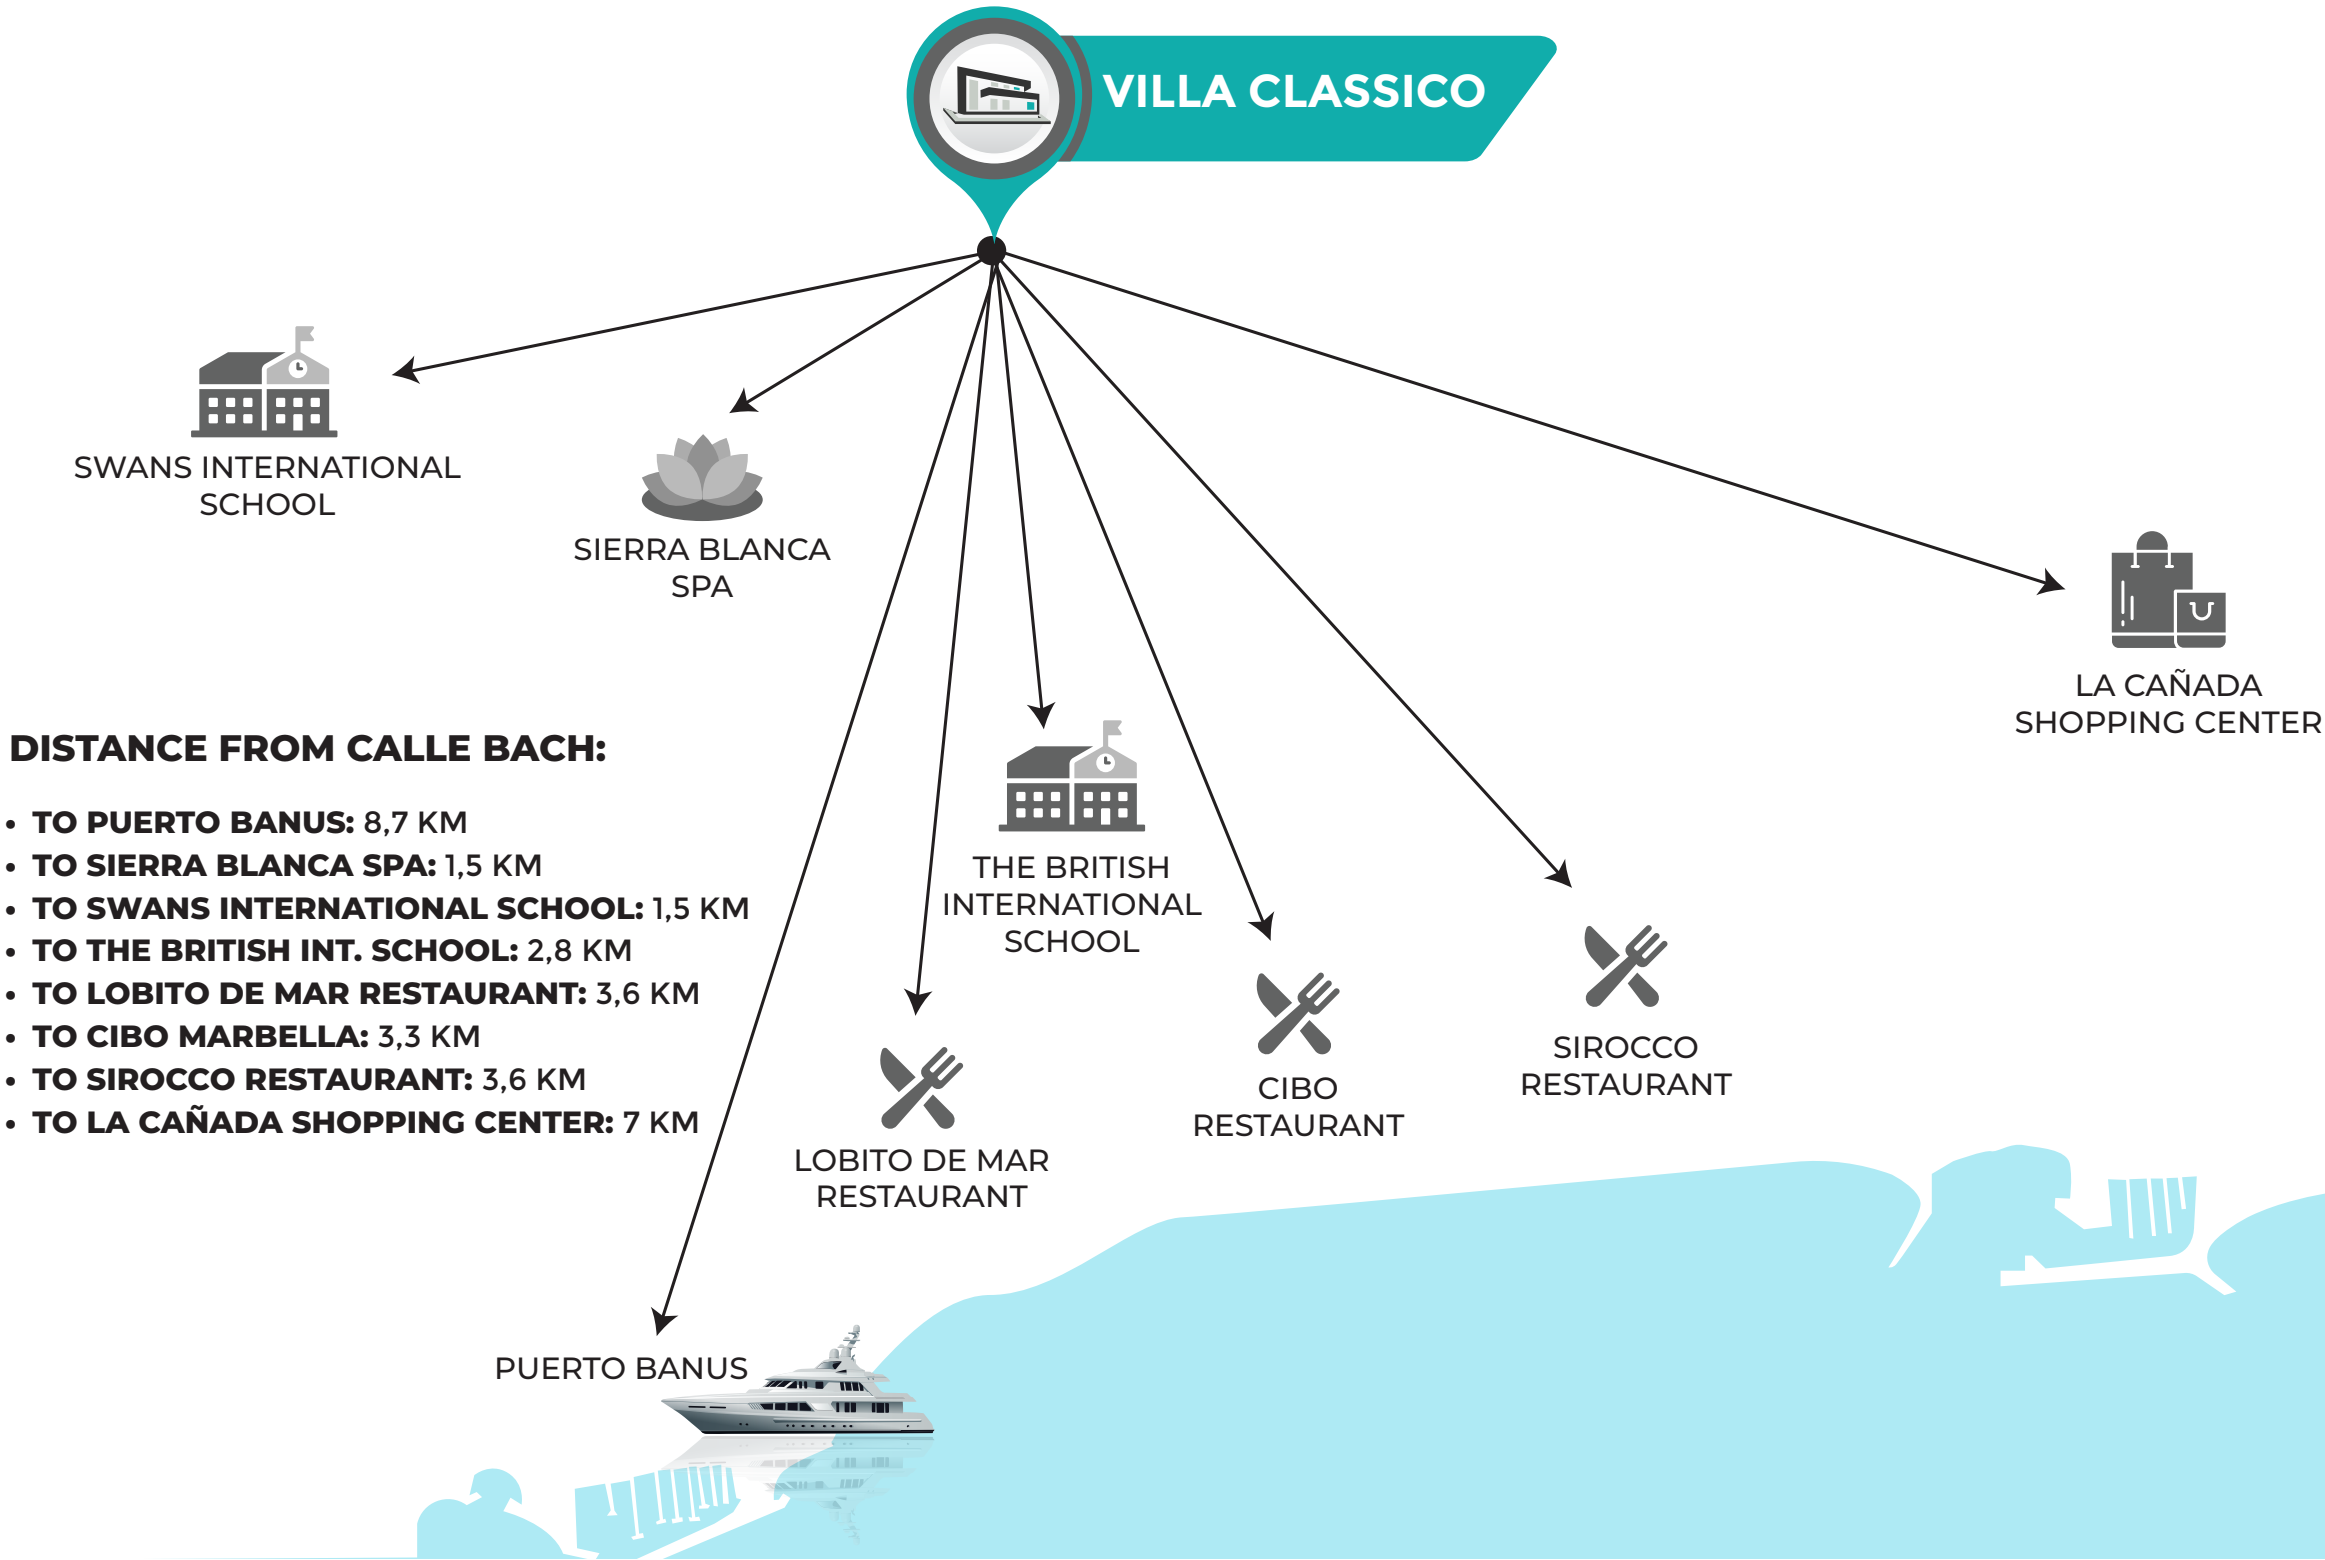

Built closed area	1021.73 m ²
Covered terrace	70.85 m ²
Open terrace	209.01 m ²
Total terrace	279.86 m ²
Pool	64.11 m ²

Total built area	1365.70 m²
Plot area	1233.22 m²



6


6


1365.70 m²


3

2m 4m 6m 8m 10m
SCALE 1:200

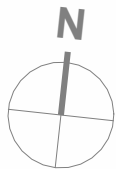

This document is for information only. The areas and measurements are approximate and may be modified for technical reasons and/or administrative issues. The room areas marked on the drawing are usable space.

VILLA CLASSICO | Sierra Blanca | Ground floor



Built closed area	1021.73 m²
Covered terrace	70.85 m²
Open terrace	209.01 m²
Total terrace	279.86 m²
Pool	64.11 m²

Total built area	1365.70 m²
Plot area	1233.22 m²

6

6

1365.70 m²

3





This document is for information only. The areas and measurements are approximate and may be modified for technical reasons and/or administrative issues. The room areas marked on the drawing are usable space.

VILLA CLASSICO | Sierra Blanca | First floor



Built closed area	1021.73 m²
Covered terrace	70.85 m²
Open terrace	209.01 m²
Total terrace	279.86 m²
Pool	64.11 m²

Total built area	1365.70 m²
Plot area	1233.22 m²

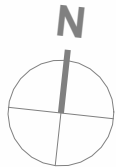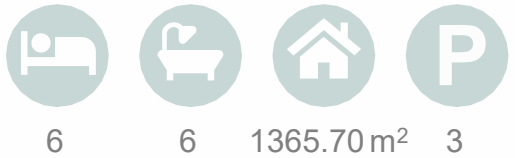

This document is for information only. The areas and measurements are approximate and may be modified for technical reasons and/or administrative issues. The room areas marked on the drawing are usable space.

VILLA CLASSICO | Sierra Blanca | Entertainment Level



Built closed area	1021.73 m²
Covered terrace	70.85 m²
Open terrace	209.01 m²
Total terrace	279.86 m²
Pool	64.11 m²

Total built area	1365.70 m²
Plot area	1233.22 m²

6	6	1365.70 m²	3

2m 4m 6m 8m 10m
SCALE 1:100

This document is for information only. The areas and measurements are approximate and may be modified for technical reasons and/or administrative issues. The room areas marked on the drawing are usable space.



VILLA CLASSICO | Sierra Blanca | Site Plan Rooftop



Built closed area	1021.73 m ²
Covered terrace	70.85 m ²
Open terrace	209.01 m ²
Total terrace	279.86 m ²
Pool	64.11 m ²


Total built area	1365.70 m²
Plot area	1233.22 m²


6


6


1365.70 m²


3

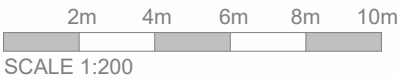

This document is for information only. The areas and measurements are approximate and may be modified for technical reasons and/or administrative issues. The room areas marked on the drawing are usable space.















